# PROVIDED SITE PLAN
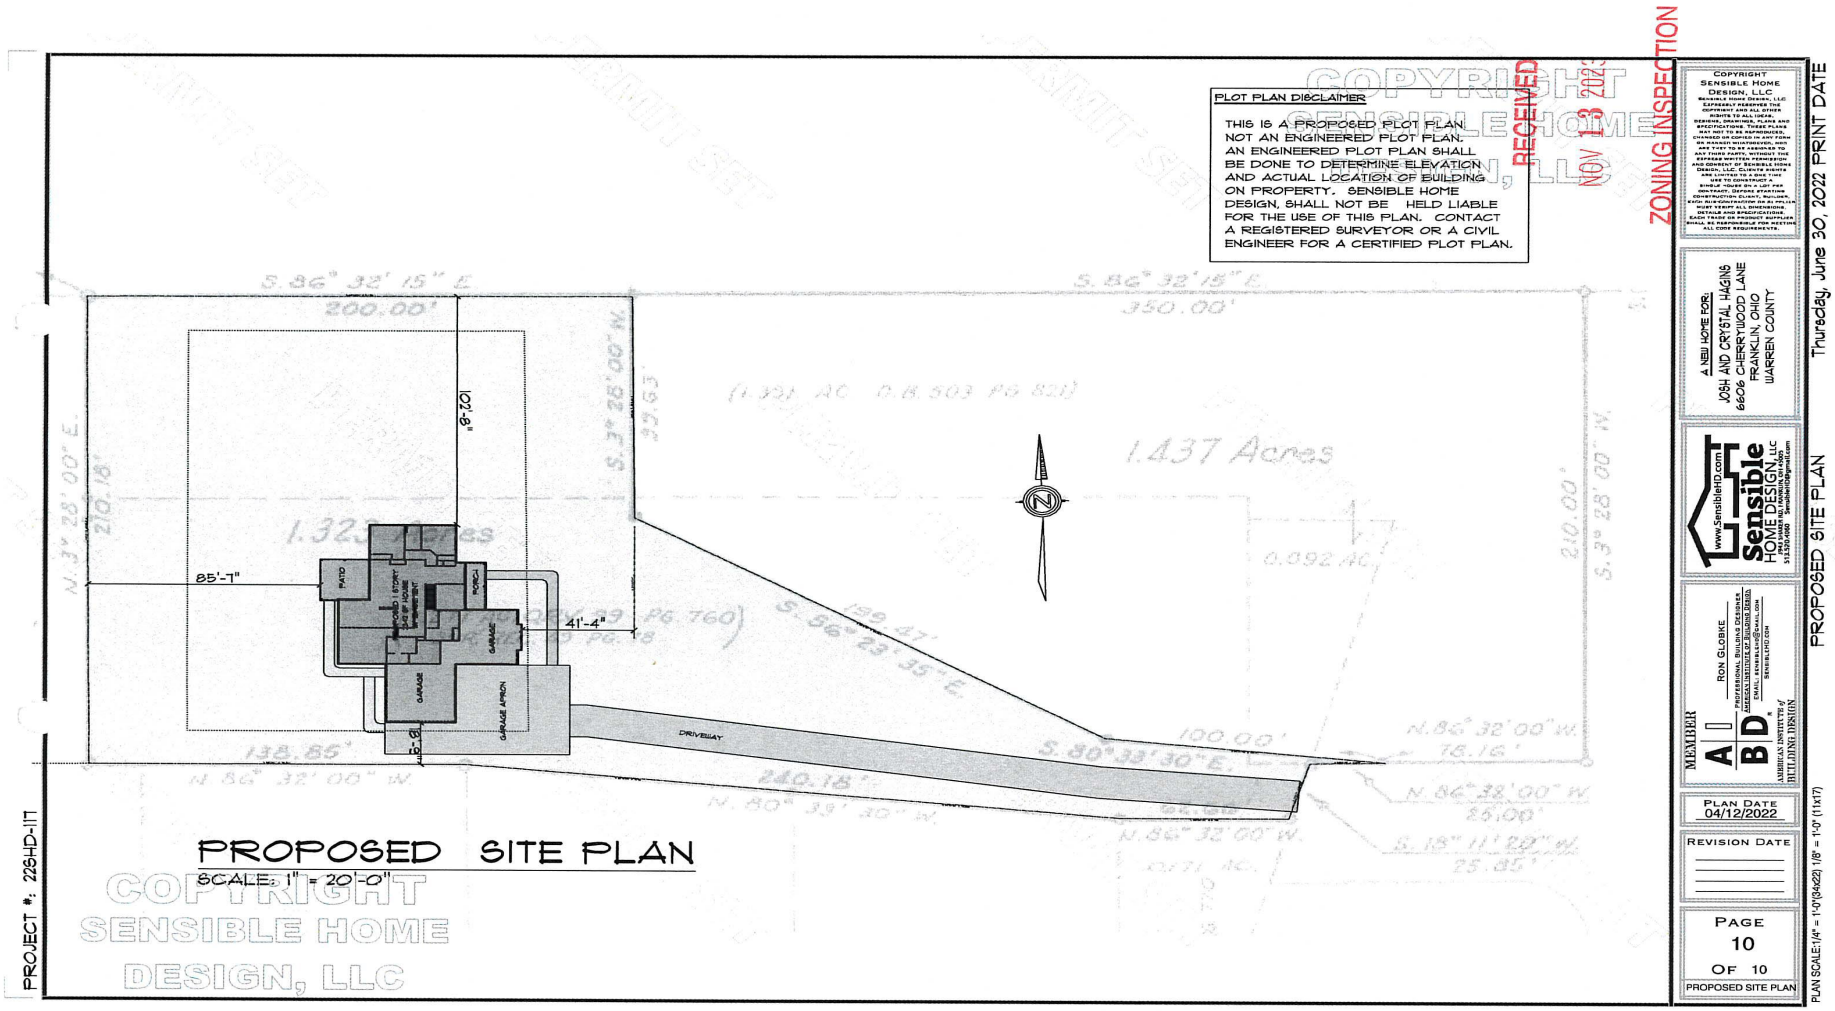
# 2023-111